Proj. #: 1700-021	File: G:\ACAD\SAFFORD\2002_FEIS	Drawing: 2A06524.DWG XREF: XSITES	Drwn by: KLP/ldm	Chk'd by: TER	Date: 04-23-97	Rev: 1-4-00

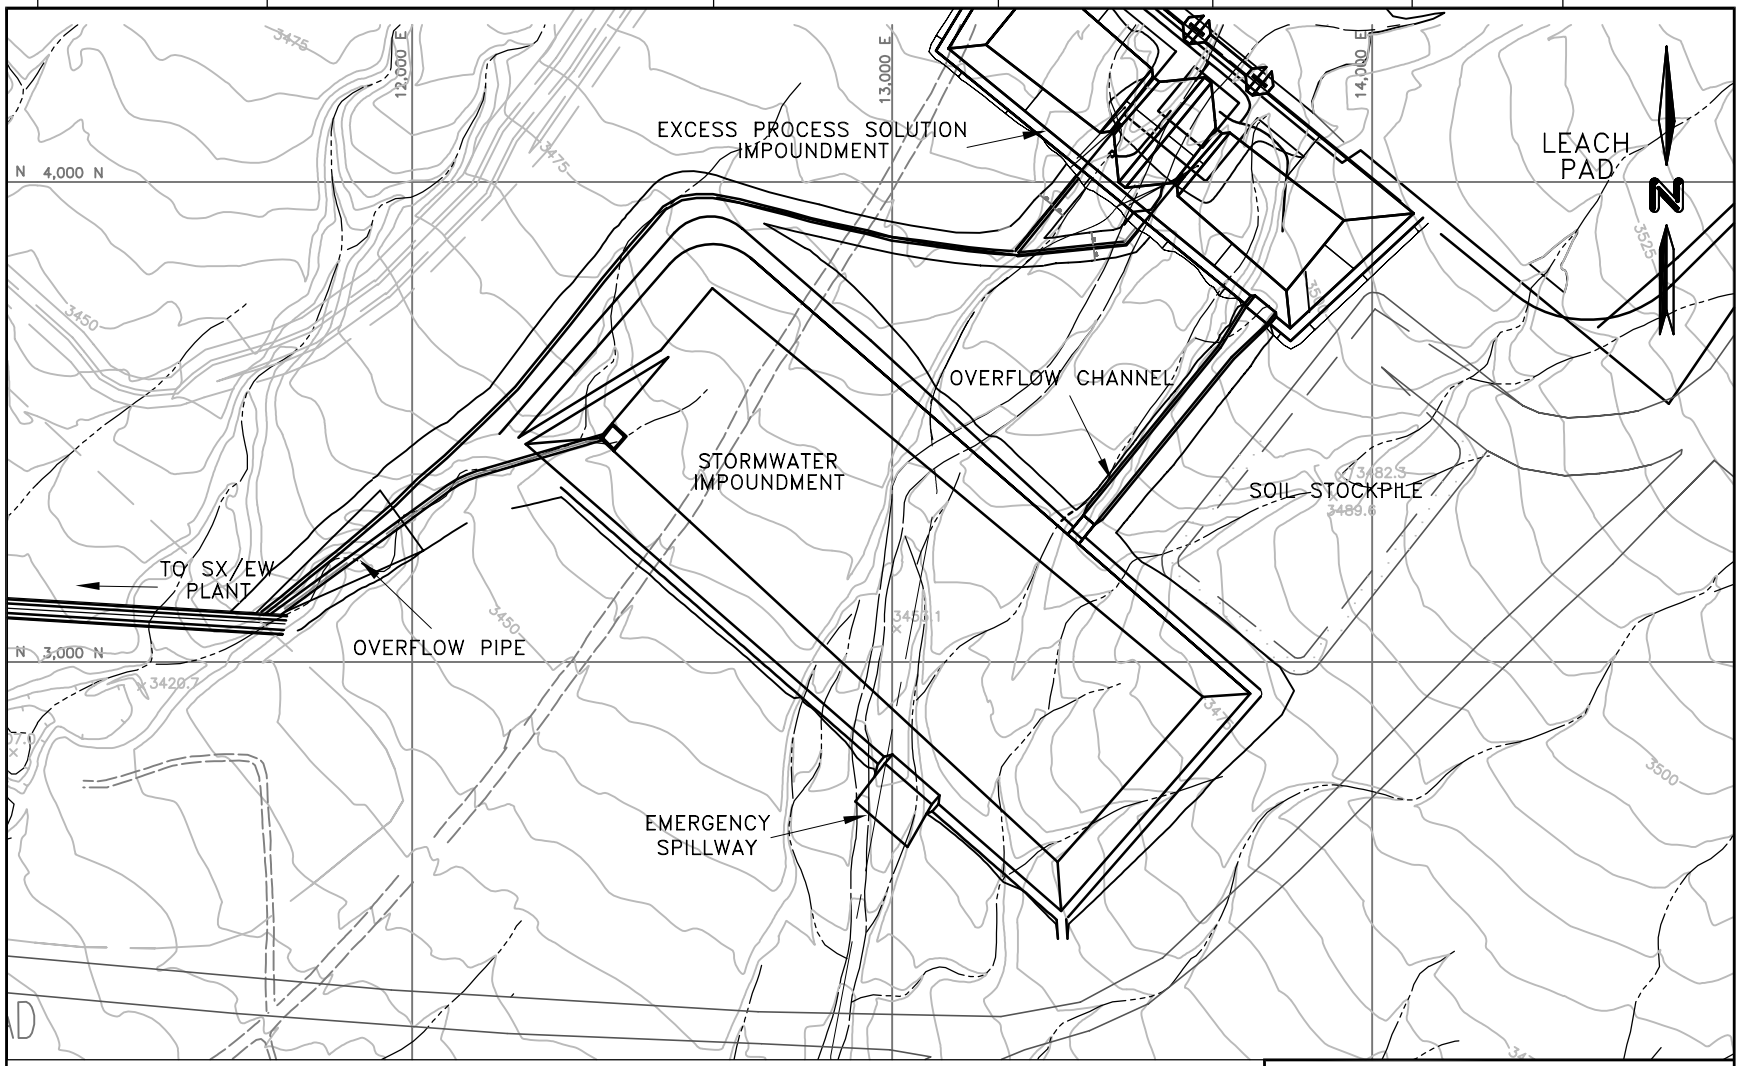

PRELIMINARY
NOT FOR CONSTRUCTION OR RECORDING

0 200 400 600
Scale in Feet

NOTES:
1. ELEVATIONS REFERENCE TOP OF FINISHED GRADE.
2. STORMWATER IMPOUNDMENT SIZED FOR APPROXIMATELY 332 ACRE-FT STORAGE CAPACITY.

Source: Dames & Moore 1999a

DOS POBRES/SAN JUAN PROJECT

Graham County, Arizona T.5S.R.26E. T.6S.R.26E.

STORMWATER IMPOUNDMENT PLAN VIEW

FIGURE 2-16